



# 1- PRE-WIRED TABLES TYPE T01 & T02 IN NURSING TEACHING LAB

SCALE: 1" = 1'-0"

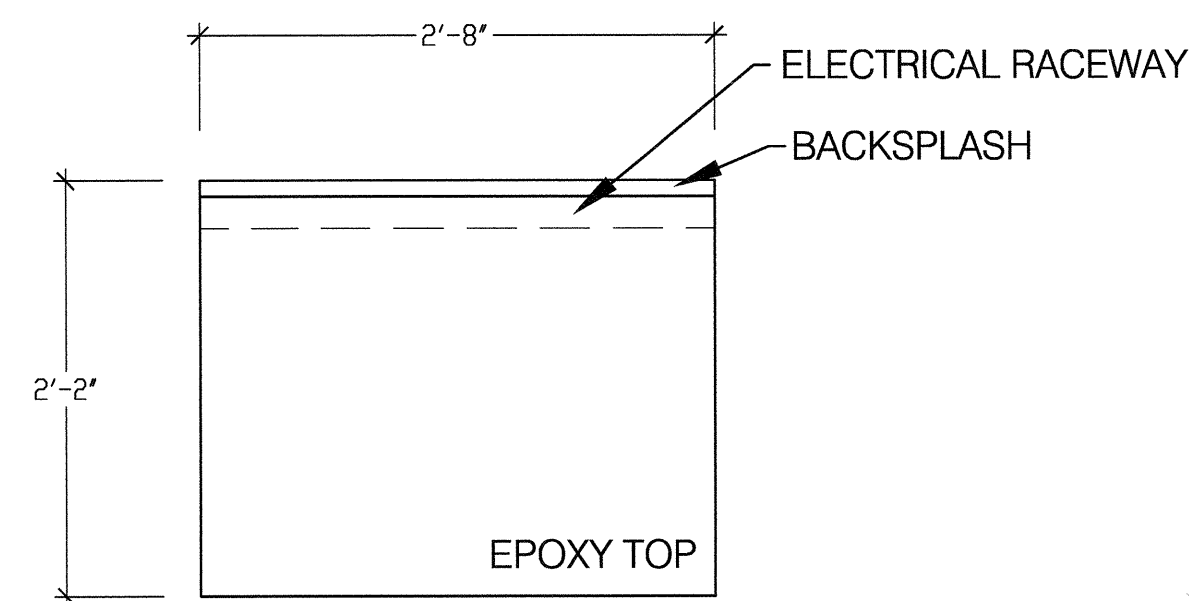

PLAN VIEW


A PRE-WIRED TABLES  
TYPE T01 & T02

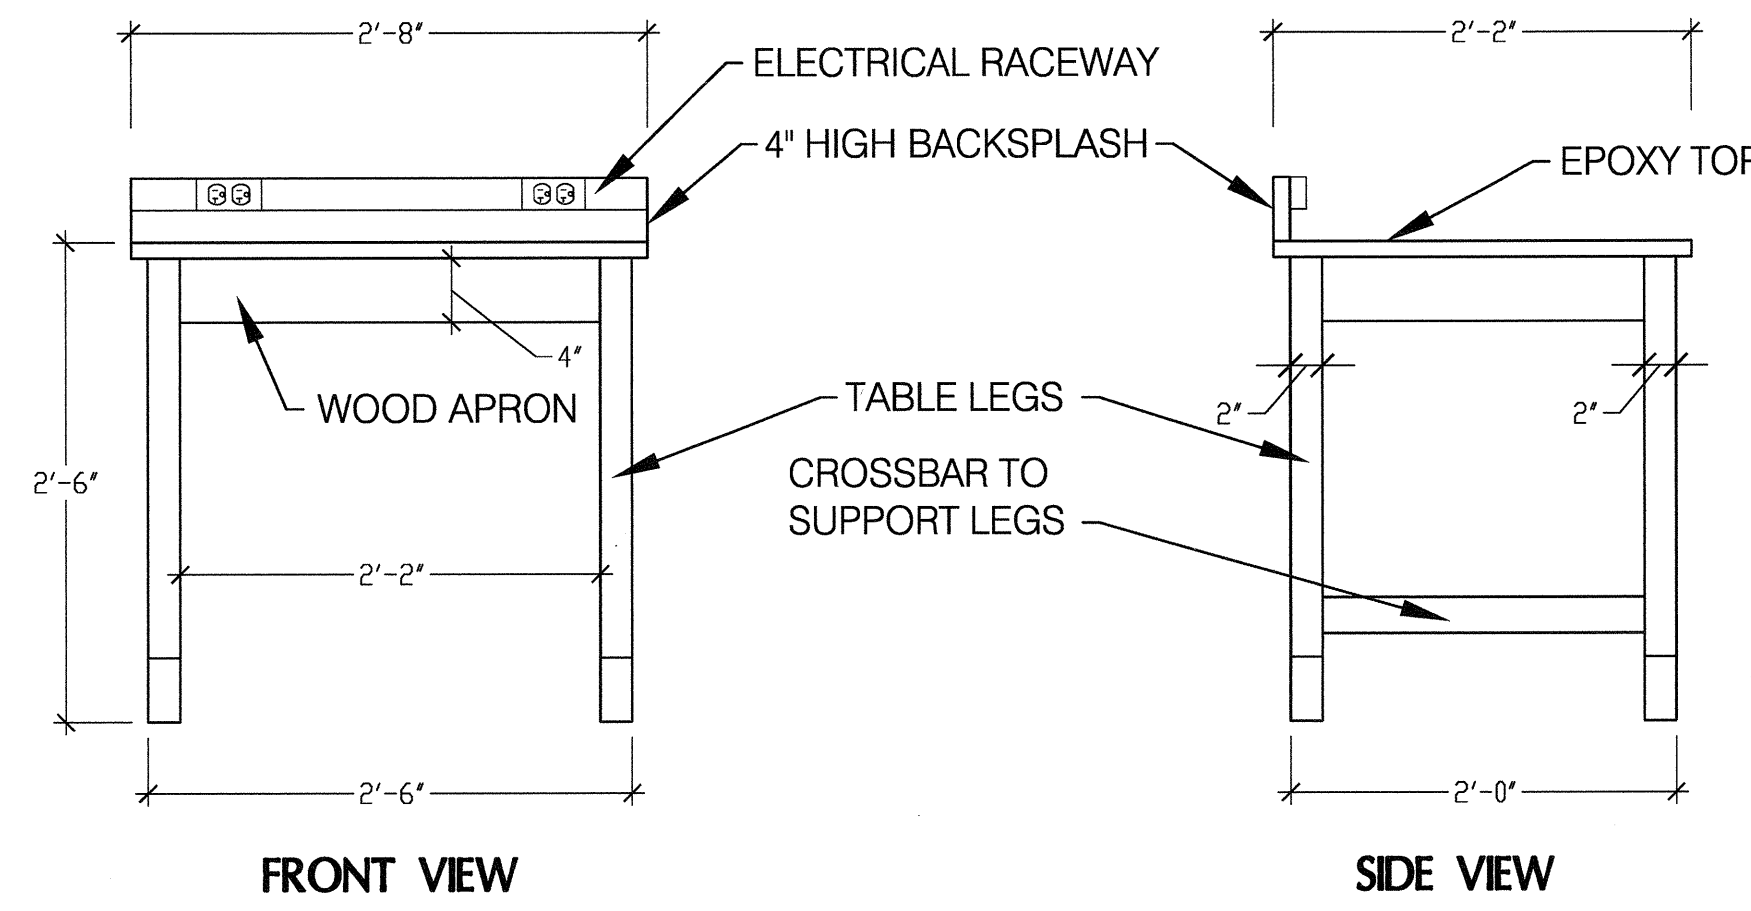

FRONT VIEW

SIDE VIEW

B PRE-WIRED TABLE TYPE T01

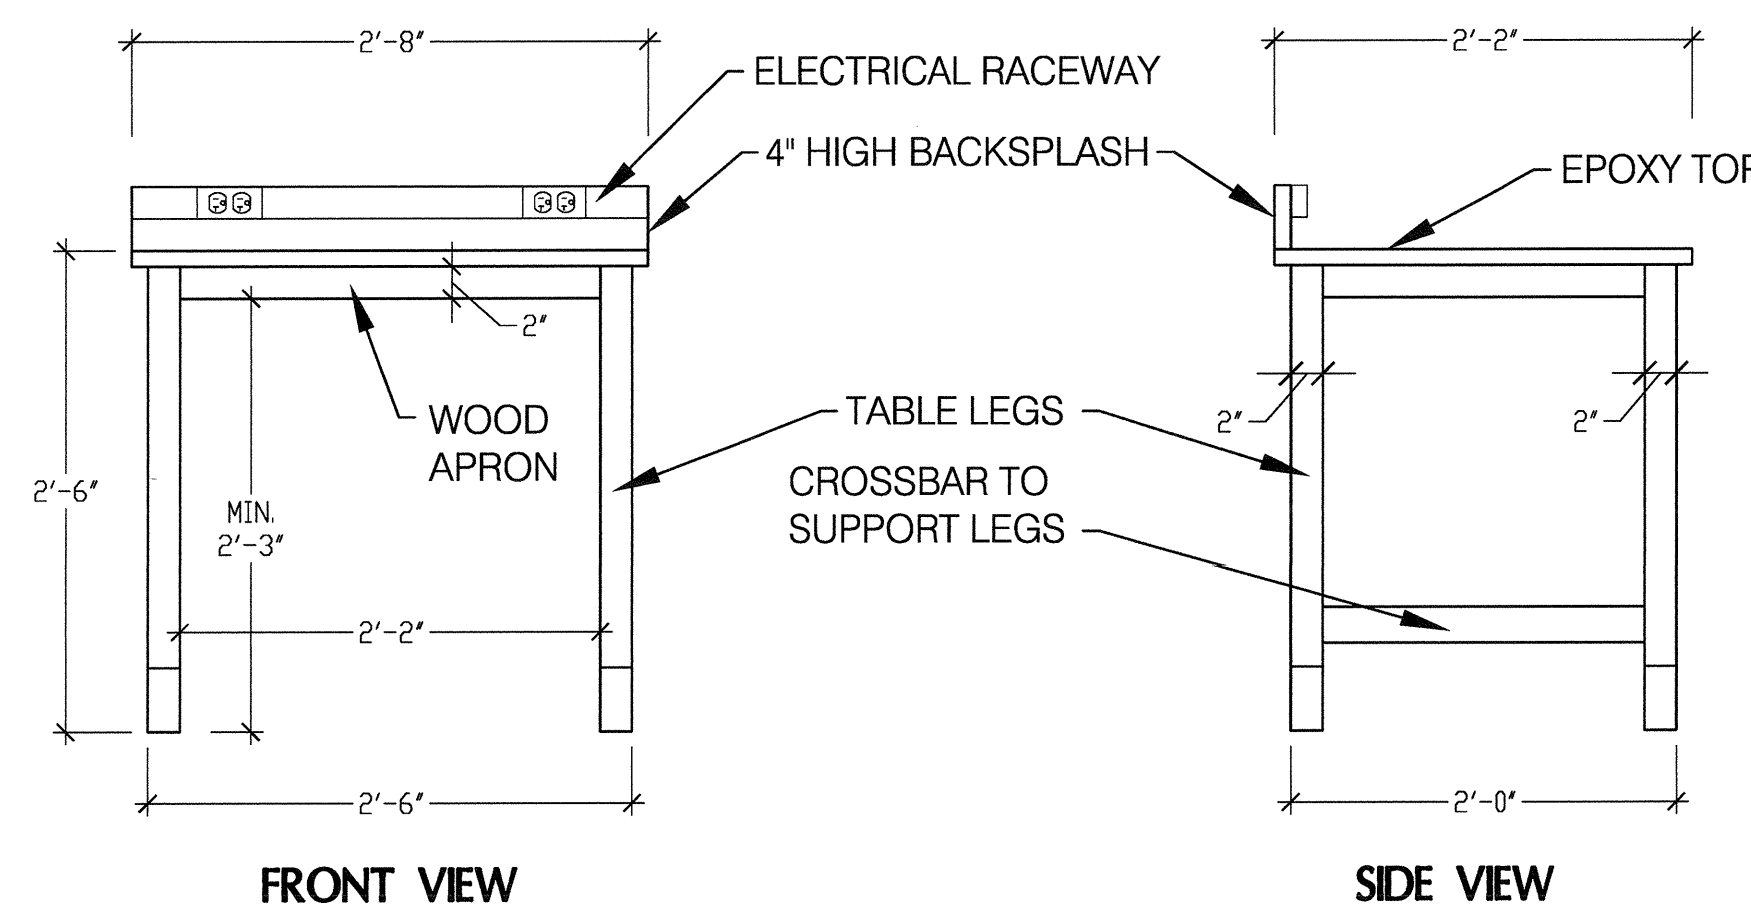

FRONT VIEW

SIDE VIEW

C PRE-WIRED TABLE TYPE T02  
ADA COMPLIANT


## NOTES:

PRE-WIRED TABLES. PROVIDE ELECTRICAL RACEWAY TO BE MOUNTED ON 4" HIGH BACKSPLASH, RECEPTACLES, RECEPTACLE BOX, FACE PLATE & 8 FEET EXTENSION CORD WITH PLUG.

CROSSBARS TO SUPPORT LEGS SHALL BE PROVIDED ON THE SIDES AND BACK OF TABLES.


# 2- PRE-WIRED TABLES TYPE T03 & T04 IN BIOLOGY #2 TEACHING LAB

SCALE: 1" = 1'-0"

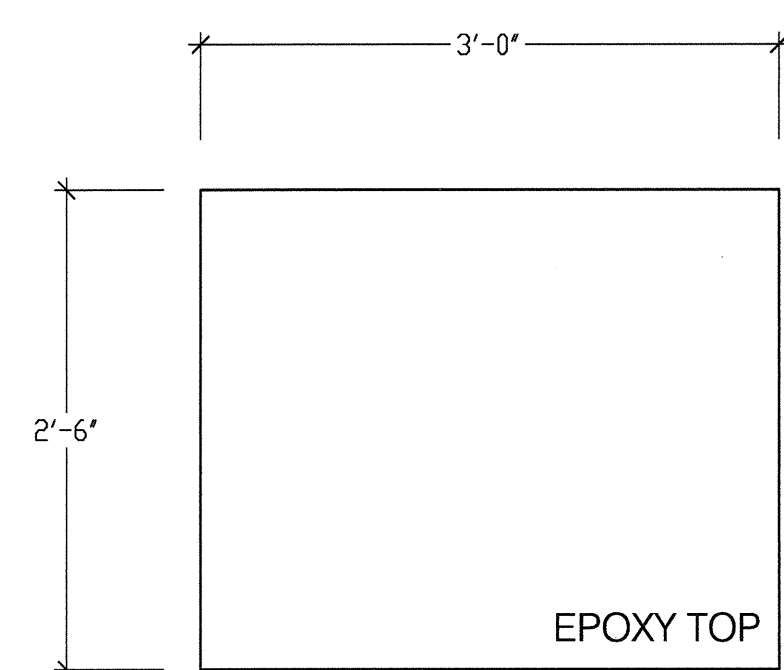

PLAN VIEW


A PRE-WIRED TABLES  
TYPE T03 & T04

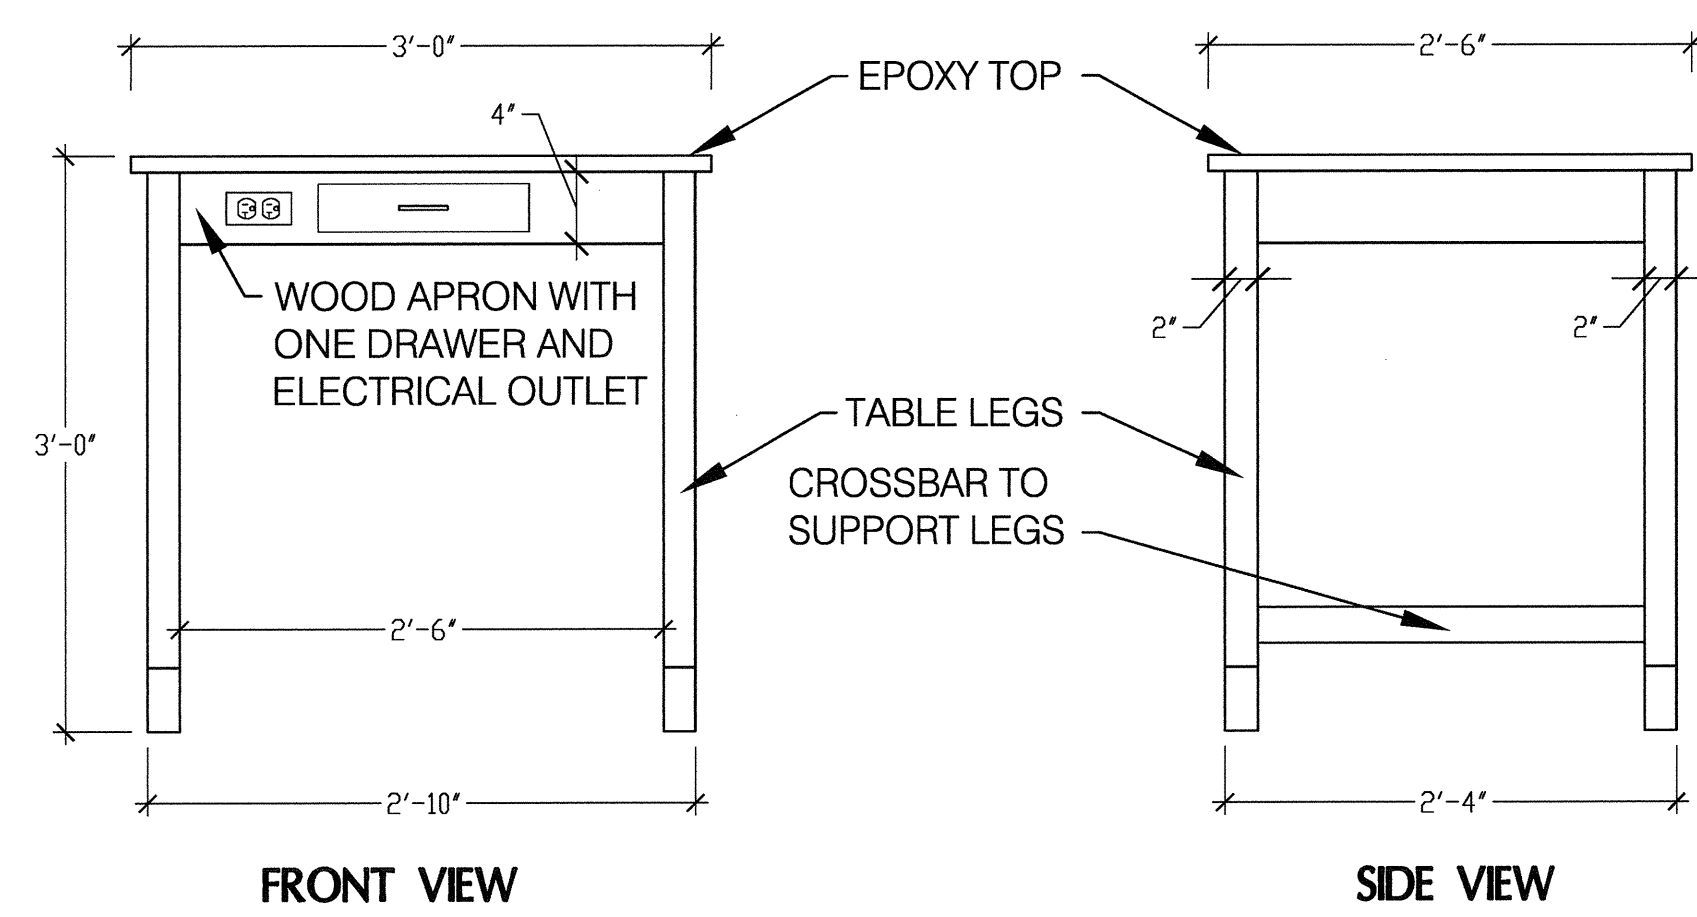

FRONT VIEW

SIDE VIEW

B PRE-WIRED TABLE TYPE T03

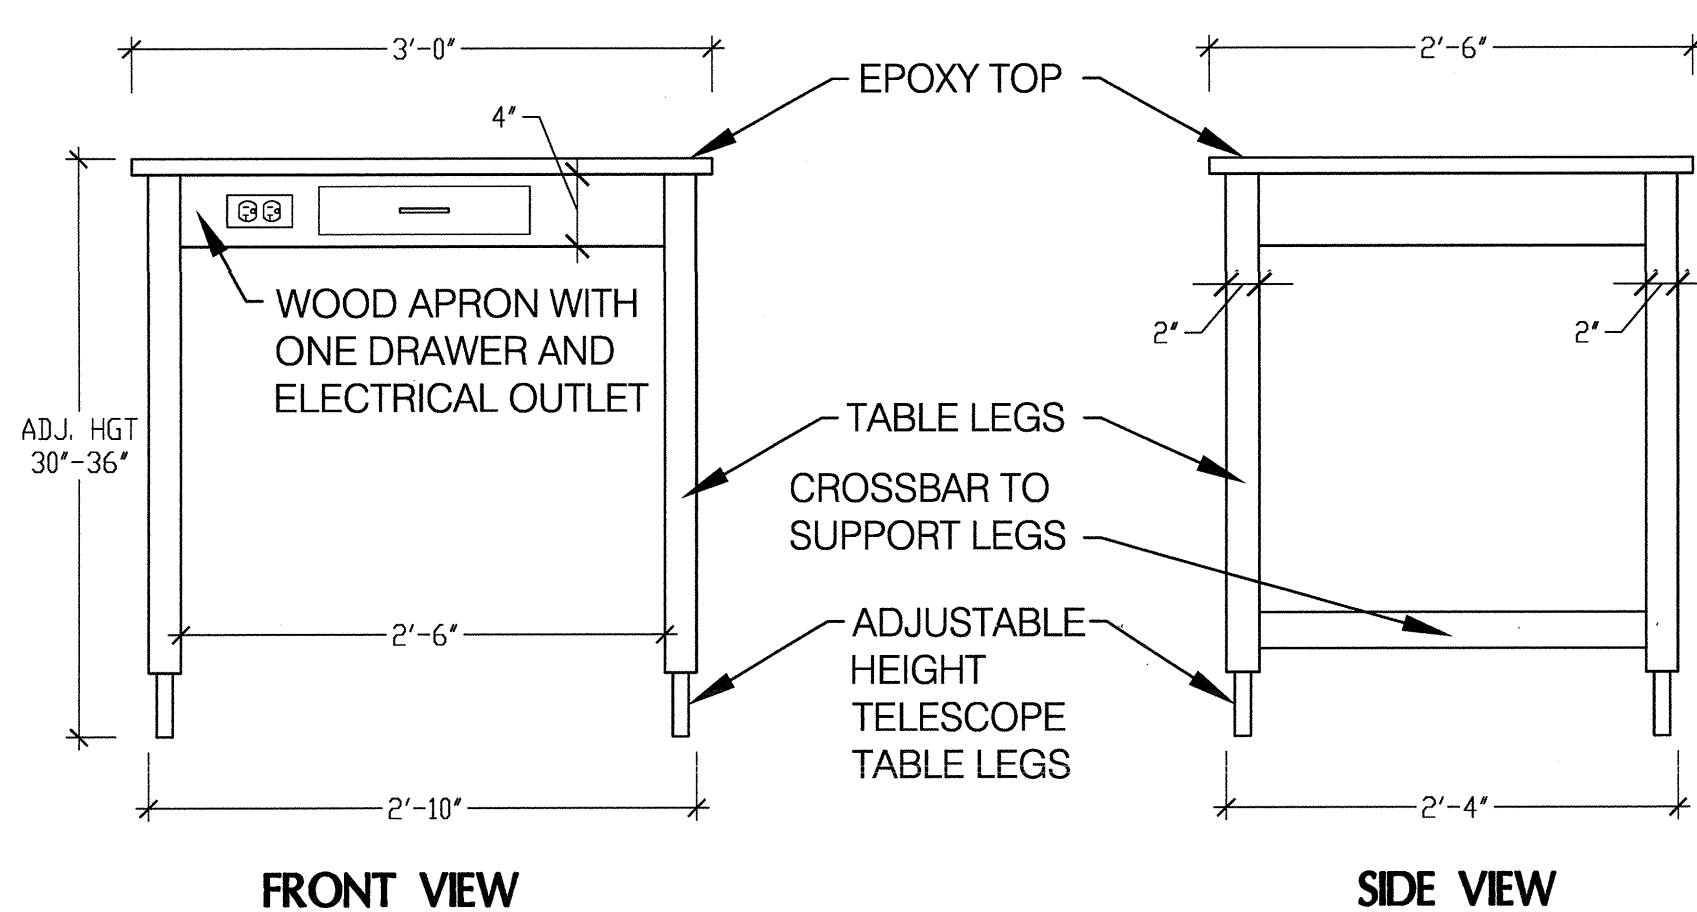

FRONT VIEW

SIDE VIEW

C PRE-WIRED TABLE TYPE T04  
ADA COMPLIANT


## NOTES:

PRE-WIRED TABLES. PROVIDE ELECTRICAL RECEPTACLES, RECEPTACLE BOX, FACE PLATE & 8 FEET EXTENSION CORD WITH PLUG.

CROSSBARS TO SUPPORT LEGS SHALL BE PROVIDED ON THE SIDES AND BACK OF TABLES.

# 3- PRE-WIRED TABLES TYPE T05 & T09 IN CHEMISTRY / PHYSICS TEACHING LAB

SCALE: 1" = 1'-0"

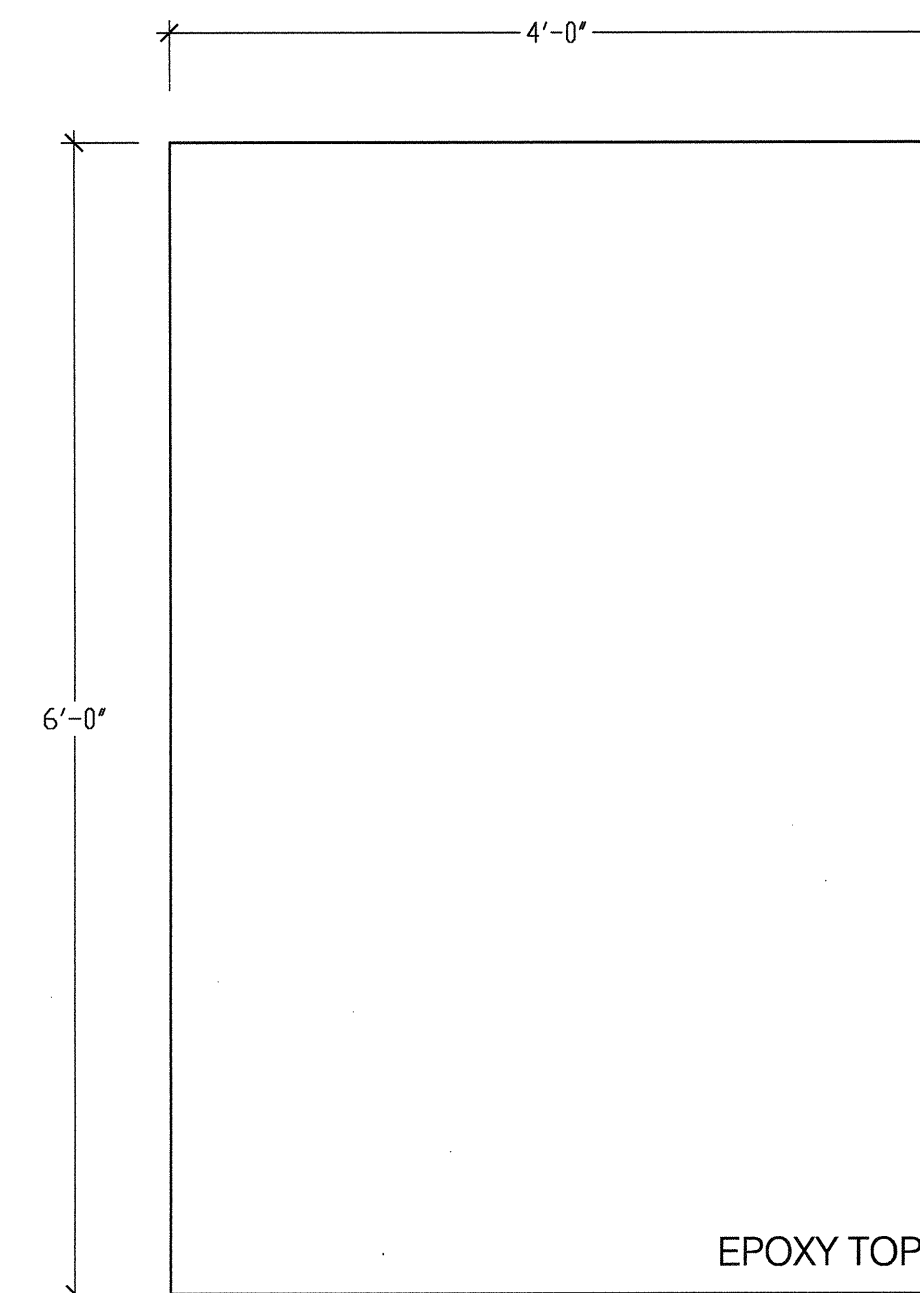


PLAN VIEW

A PRE-WIRED TABLES  
TYPE T05 & T09

## NOTES:

PRE-WIRED TABLES. PROVIDE ELECTRICAL RECEPTACLES, RECEPTACLE BOX, AND FACE PLATE ON BOTH SIDES OF THE TABLES WITH ONE 8 FEET EXTENSION CORD WITH PLUG.


CROSSBARS TO SUPPORT LEGS SHALL BE PROVIDED ON THE SIDES OF TABLES ONLY. ONE SUPPORT CROSSBAR MAY BE PROVIDED IN THE CENTER TO CONNECT BOTH SIDE CROSSBARS IF NECESSARY.

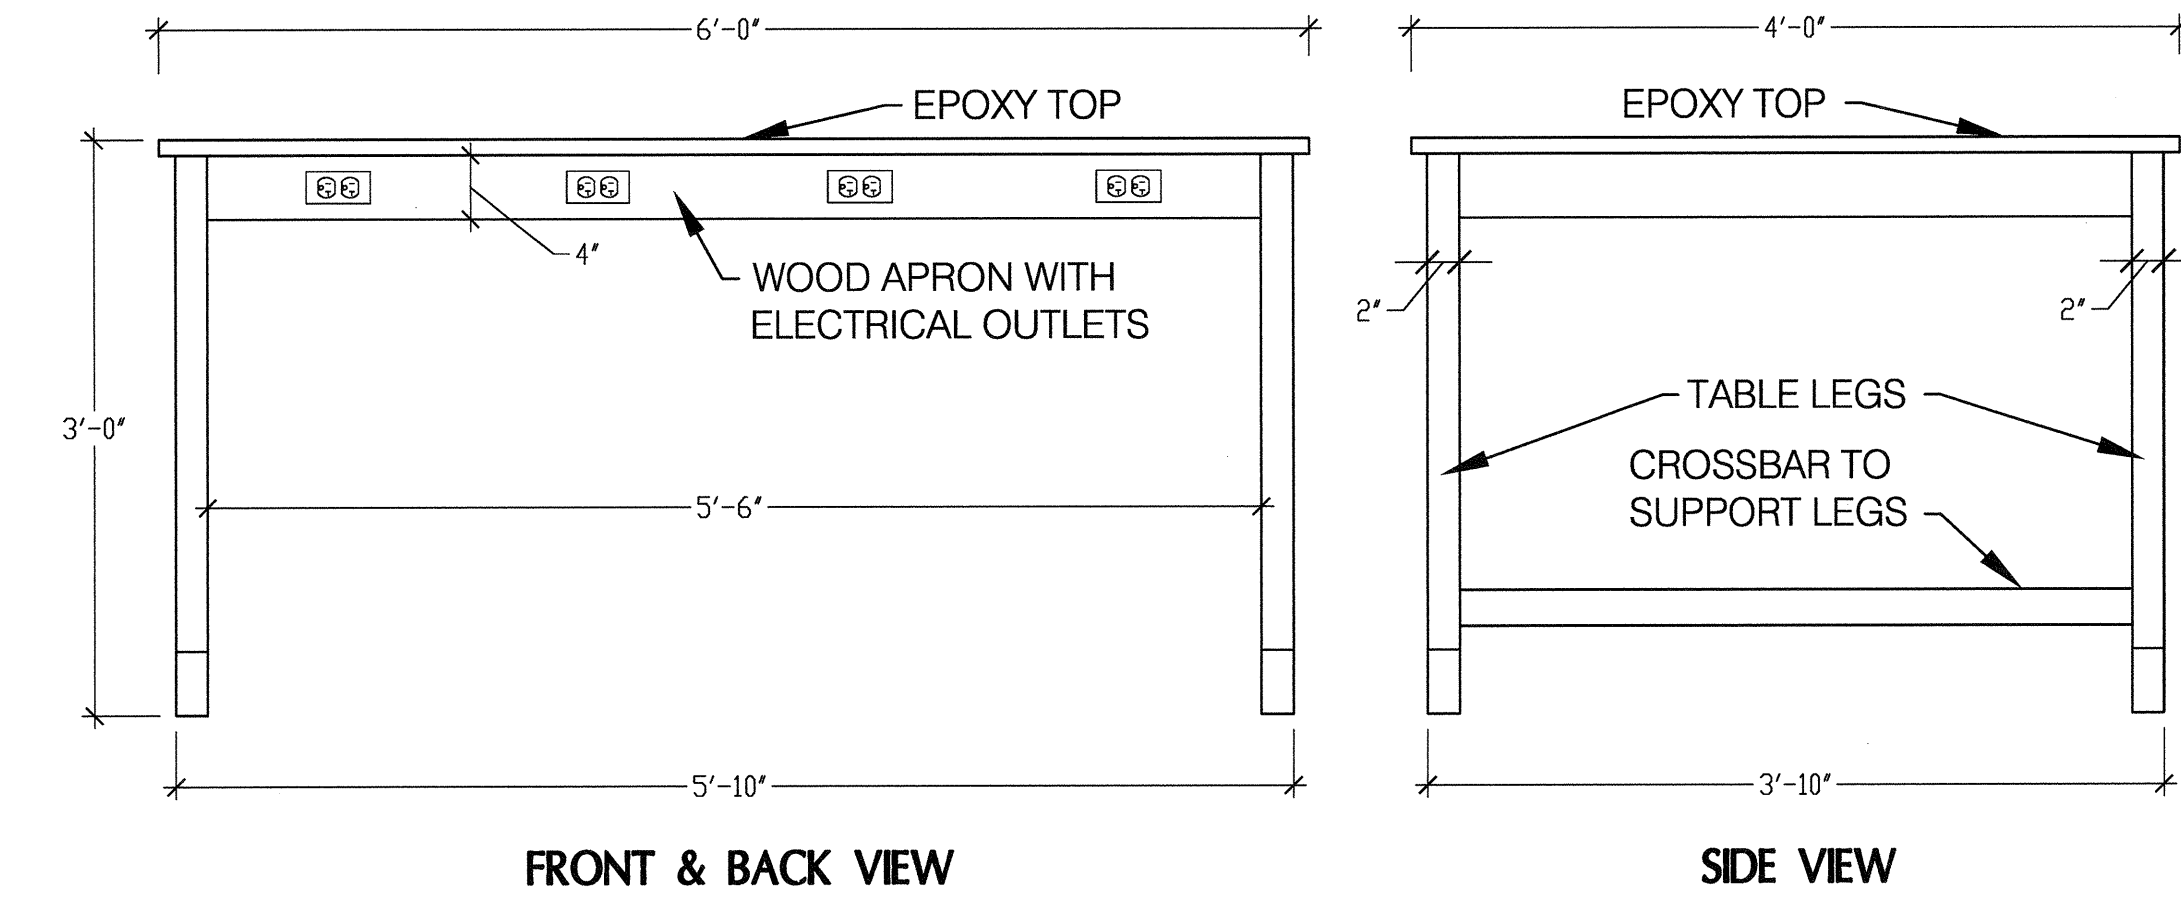

FRONT & BACK VIEW

SIDE VIEW

B PRE-WIRED TABLE TYPE T05

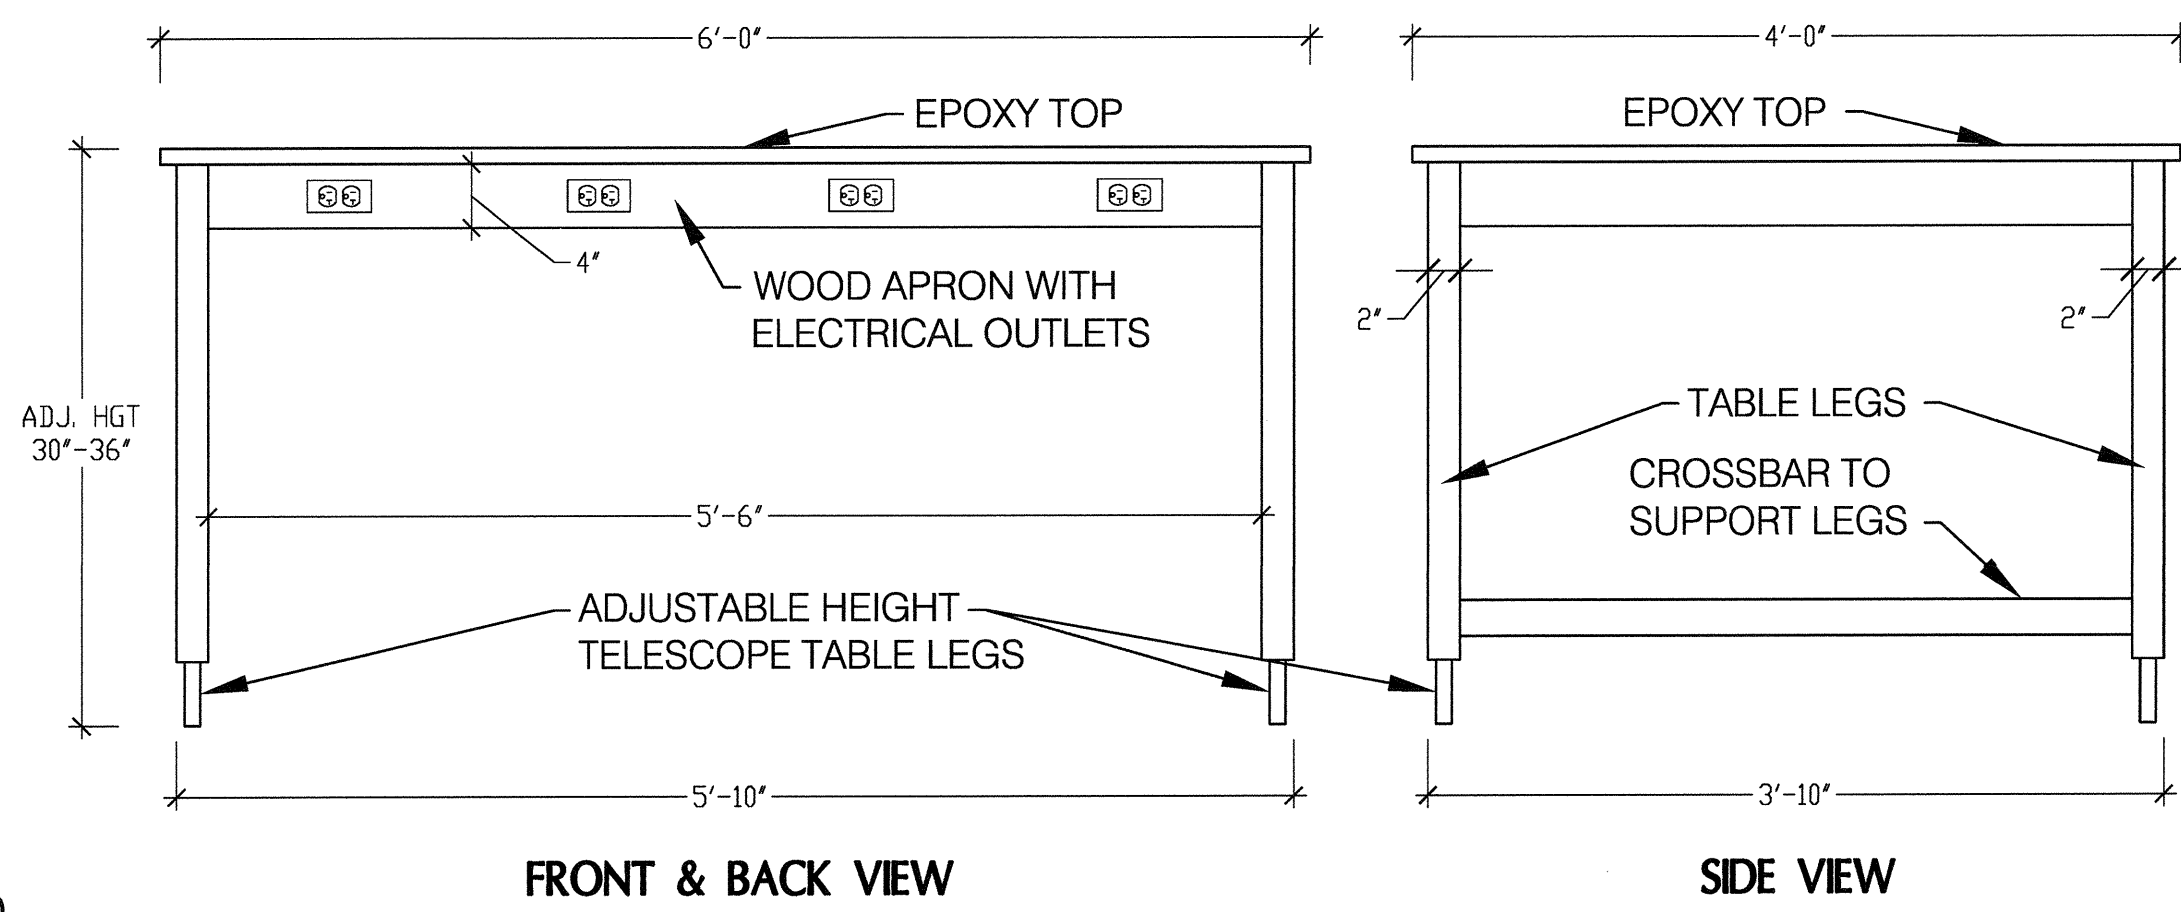


FRONT & BACK VIEW

SIDE VIEW

C PRE-WIRED TABLE TYPE T09  
ADA COMPLIANT


# 4- PRE-WIRED TABLES TYPE T08 IN NURSING TEACHING LAB

SCALE: 1" = 1'-0"

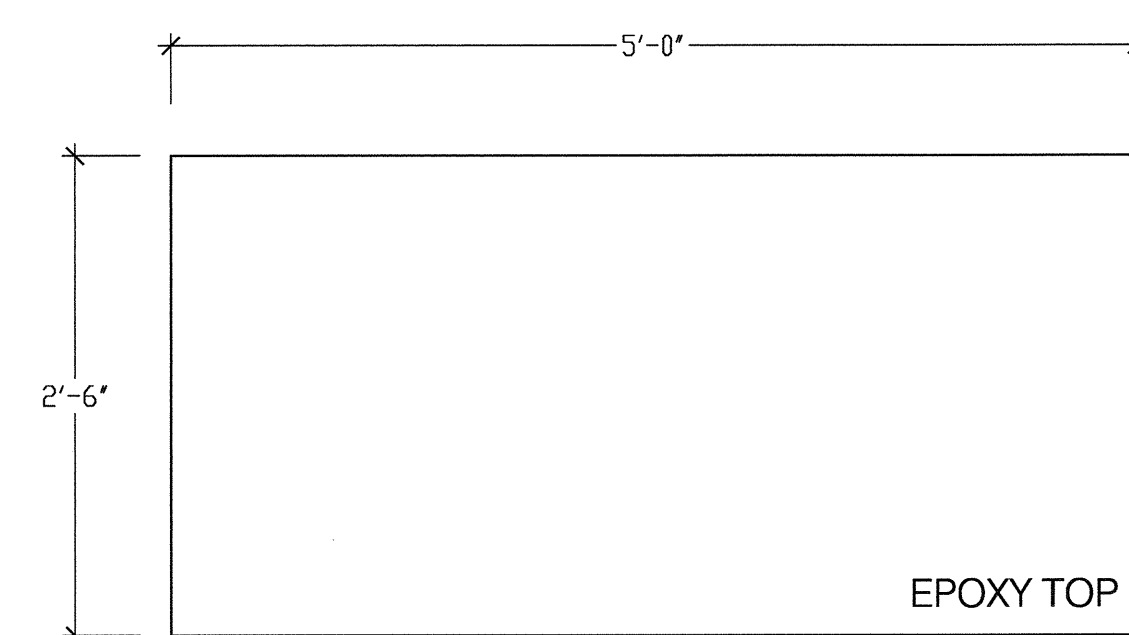

PLAN VIEW

A PRE-WIRED TABLE TYPE T08

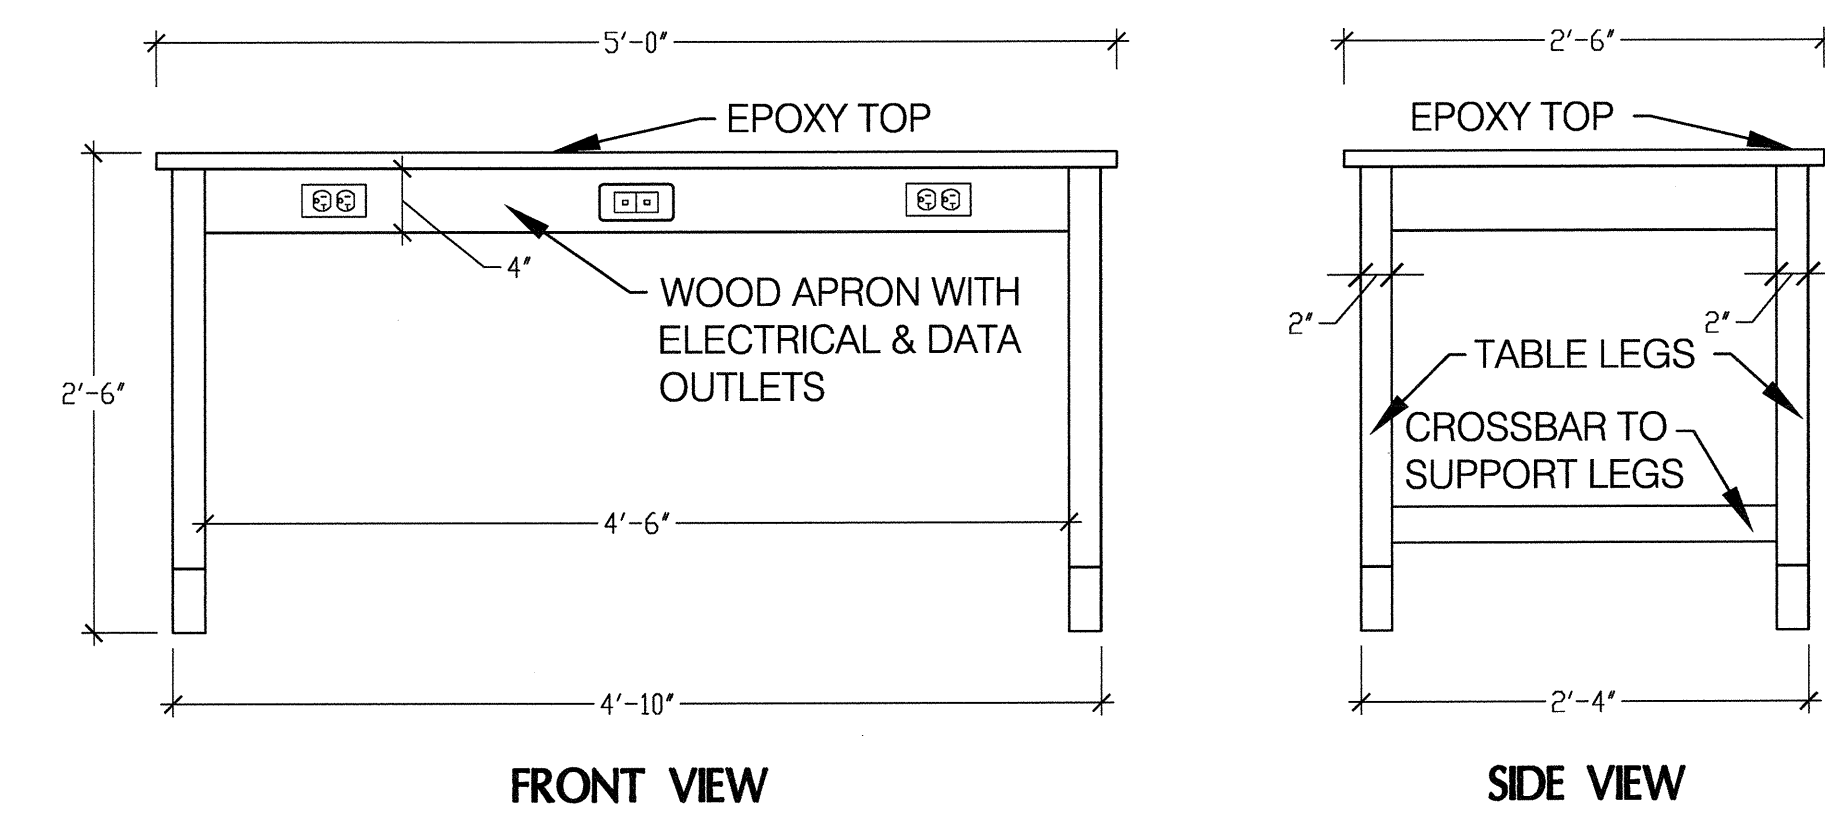

FRONT VIEW


SIDE VIEW

B PRE-WIRED TABLE TYPE T08

## NOTES:

PRE-WIRED TABLES FOR ELECTRICAL & DATA OUTLETS PROVIDE ELECTRICAL RECEPTACLES, RECEPTACLE BOX, FACE PLATE & 8 FEET EXTENSION CORD WITH PLUG. PROVIDE DATA RECEPTACLE, RECEPTACLE BOX, FACE PLATE & 8 FEET DATA EXTENSION CORD.

CROSSBARS TO SUPPORT LEGS SHALL BE PROVIDED ON THE SIDES AND BACK OF TABLES.

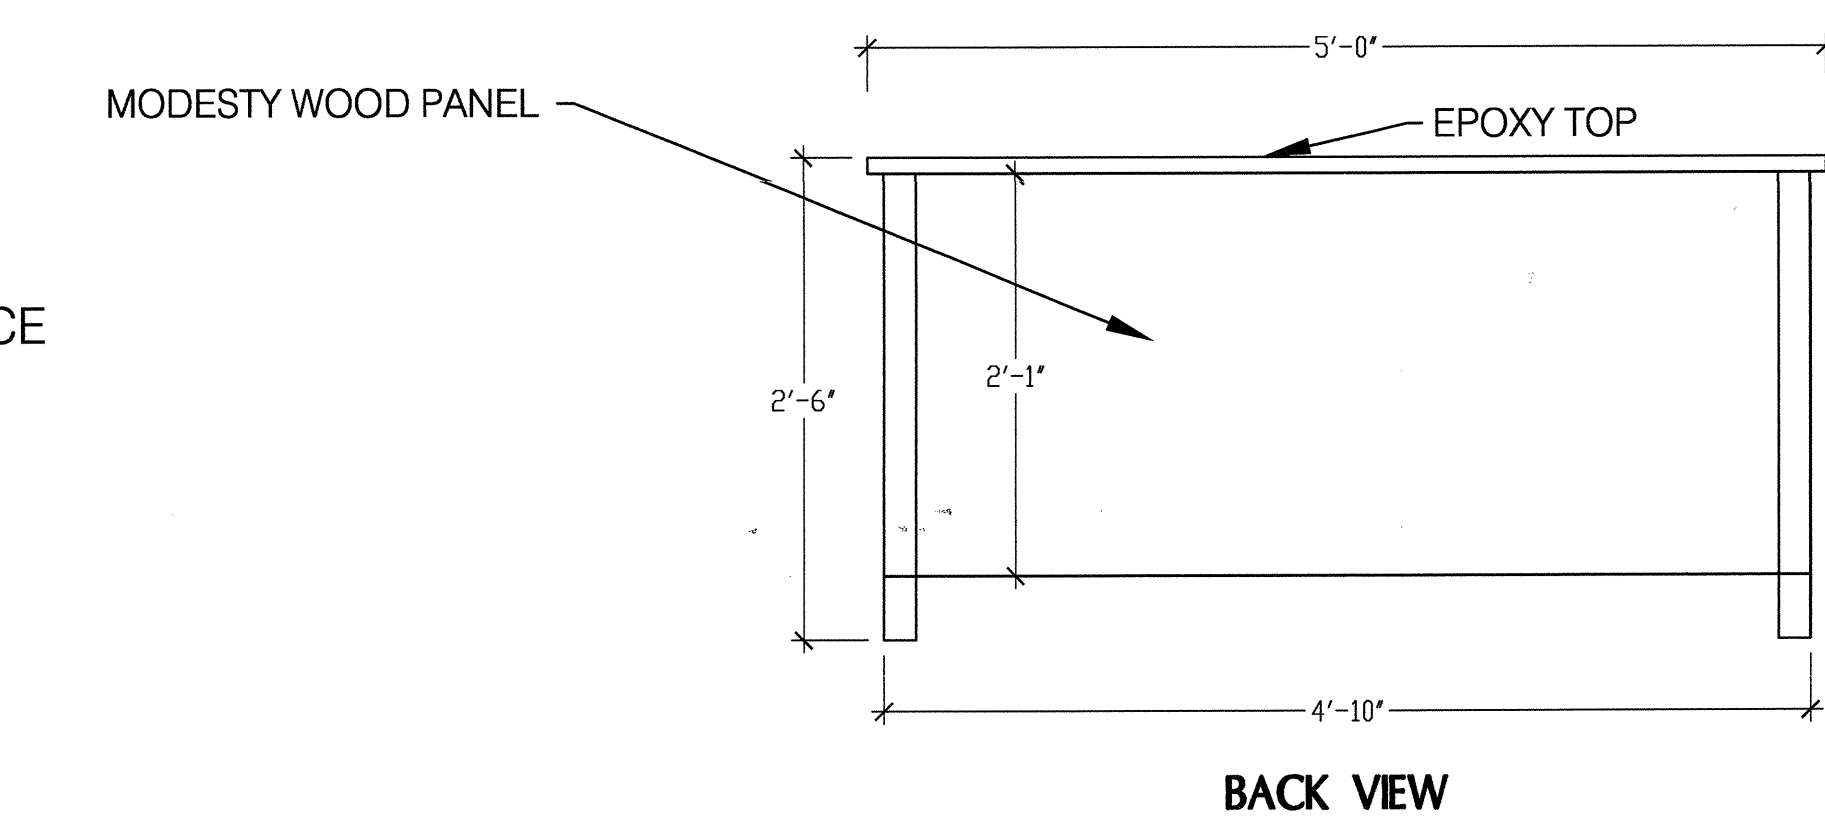

BACK VIEW

C PRE-WIRED TABLE TYPE T08

mbj ARCHITECTURE  
A Professional Limited Company  
GROVE PARK SQUARE  
11637-B NUCKOLS ROAD  
Richmond, Virginia 23059  
(804) 273-9811 fax: (804) 273-9843

mbj  
ARCHITECTURE

RAPPAHANNOCK  
COMMUNITY COLLEGE  
CAMPUS RENOVATIONS  
WARSAW + GLENN, VIRGINIA  
PC: 260-17712

sst sst Planners  
planners Laboratory Planners  
1641 Wilson Blvd.,  
Arlington, VA 22209  
Suite 207  
Tel: 703-875-8655  
Fax: 703-875-8655

PRE-WIRED TABLES  
DETAILS

Date: MAY 11, 2010  
REVISIONS  
NO. DATE

STEPHEN FORD  
5/13/2010  
ARCHITECT

Sheet  
Q-45G  
File Number  
RCC-G-Q45G